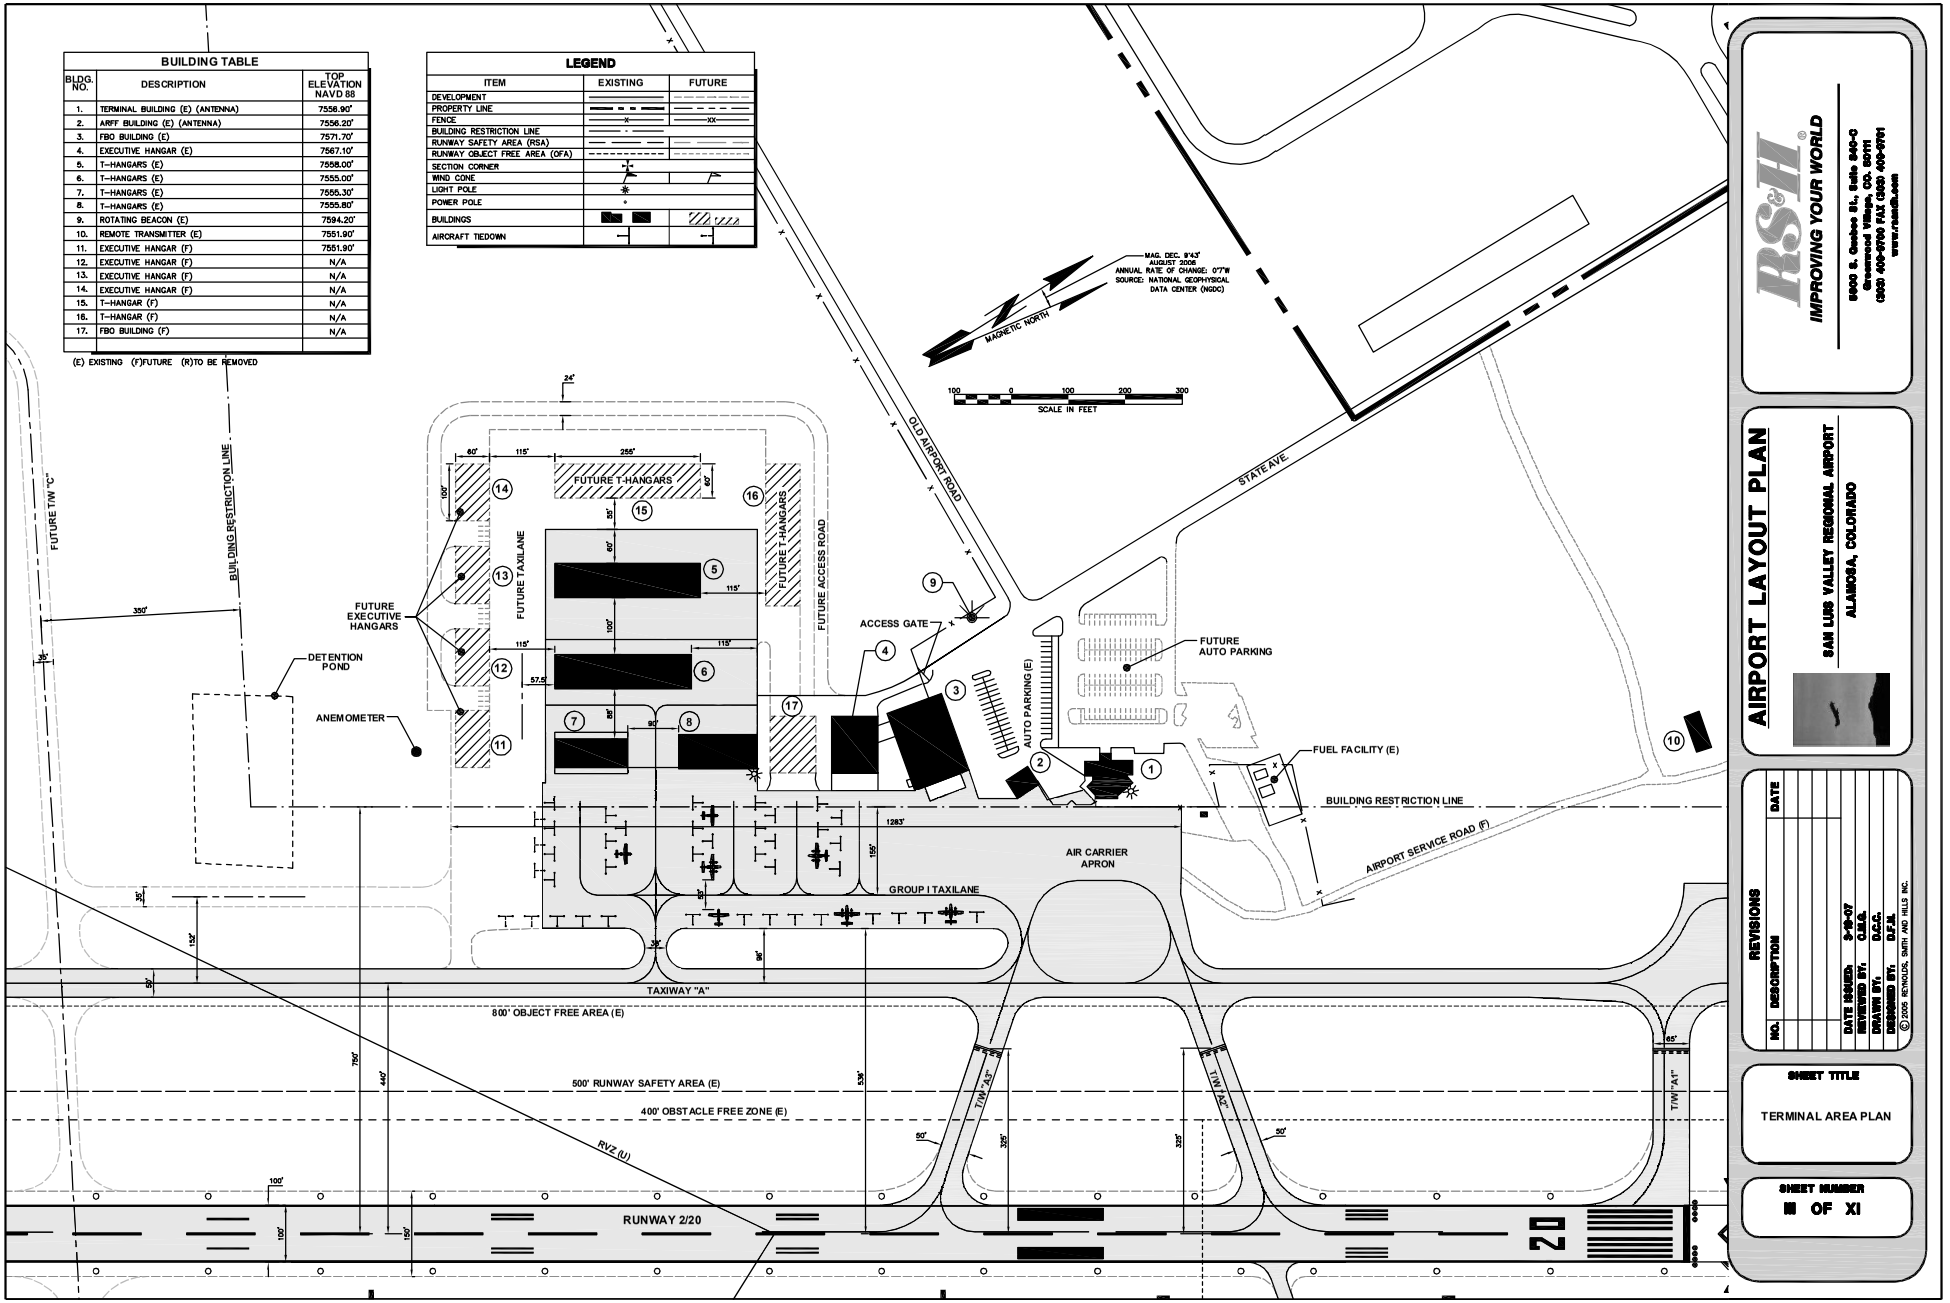
BUILDING TABLE
BLDG. NO. | DESCRIPTION | TOP ELEVATION NAVD 88
1. TERMINAL BUILDING (E) (ANTENNA) 7556.90'
2. ARFF BUILDING (E) (ANTENNA) 7556.20'
3. FBO BUILDING (E) 7571.70'
4. EXECUTIVE HANGAR (E) 7567.10'
5. T-HANGARS (E) 7558.00'
6. T-HANGARS (E) 7555.00'
7. T-HANGARS (E) 7555.30'
8. T-HANGARS (E) 7555.80'
9. ROTATING BEACON (E) 7594.20'
10. REMOTE TRANSMITTER (E) 7551.90'
11. EXECUTIVE HANGAR (F) 7551.90'
12. EXECUTIVE HANGAR (F) N/A
13. EXECUTIVE HANGAR (F) N/A
14. EXECUTIVE HANGAR (F) N/A
15. T-HANGAR (F) N/A
16. T-HANGAR (F) N/A
17. FBO BUILDING (F) N/A
(E) EXISTING (F)FUTURE (R)TO BE REMOVED
LEGEND
ITEM | EXISTING | FUTURE
DEVELOPMENT
PROPERTY LINE
FENCE
BUILDING RESTRICTION LINE
RUNWAY SAFETY AREA (RSA)
RUNWAY OBJECT FREE AREA (OFA)
SECTION CORNER
WIND CONE
LIGHT POLE
POWER POLE
BUILDINGS
AIRCRAFT TIEDOWN
MAG. DEC. 9°43' AUGUST 2006
ANNUAL RATE OF CHANGE: 0°7'W
SOURCE: NATIONAL GEOPHYSICAL DATA CENTER (NGDC)
MAGNETIC NORTH
100 0 100 200 300
SCALE IN FEET
OLD AIRPORT ROAD
STATE AVE.
FUTURE T-HANGARS
FUTURE TAXILANE
FUTURE ACCESS ROAD
FUTURE EXECUTIVE HANGARS
BUILDING RESTRICTION LINE
FUTURE T/W "C"
DETENTION POND
ANEMOMETER
ACCESS GATE
AUTO PARKING (E)
FUTURE AUTO PARKING
FUEL FACILITY (E)
BUILDING RESTRICTION LINE
AIRPORT SERVICE ROAD (F)
AIR CARRIER APRON
GROUP I TAXILANE
TAXIWAY "A"
800' OBJECT FREE AREA (E)
500' RUNWAY SAFETY AREA (E)
400' OBSTACLE FREE ZONE (E)
RVZ (U)
RUNWAY 2/20
T/W "A3"
T/W "A2"
T/W "A1"
20
RS&H
IMPROVING YOUR WORLD
8900 E. Gunbee St., Suite 840-S
Greenwood Village, CO. 80111
(303) 409-9700 FAX (303) 409-9701
www.rsandh.com
AIRPORT LAYOUT PLAN
SAN LUIS VALLEY REGIONAL AIRPORT
ALAMOSA, COLORADO
REVISIONS
NO. DESCRIPTION DATE
DATE ISSUED: 9-19-07
REVIEWED BY: C.M.S.
DRAWN BY: D.C.C.
DESIGNED BY: D.F.H.
© 2006 REYNOLDS, SMITH AND HILLS, INC.
SHEET TITLE
TERMINAL AREA PLAN
SHEET NUMBER
III OF XI